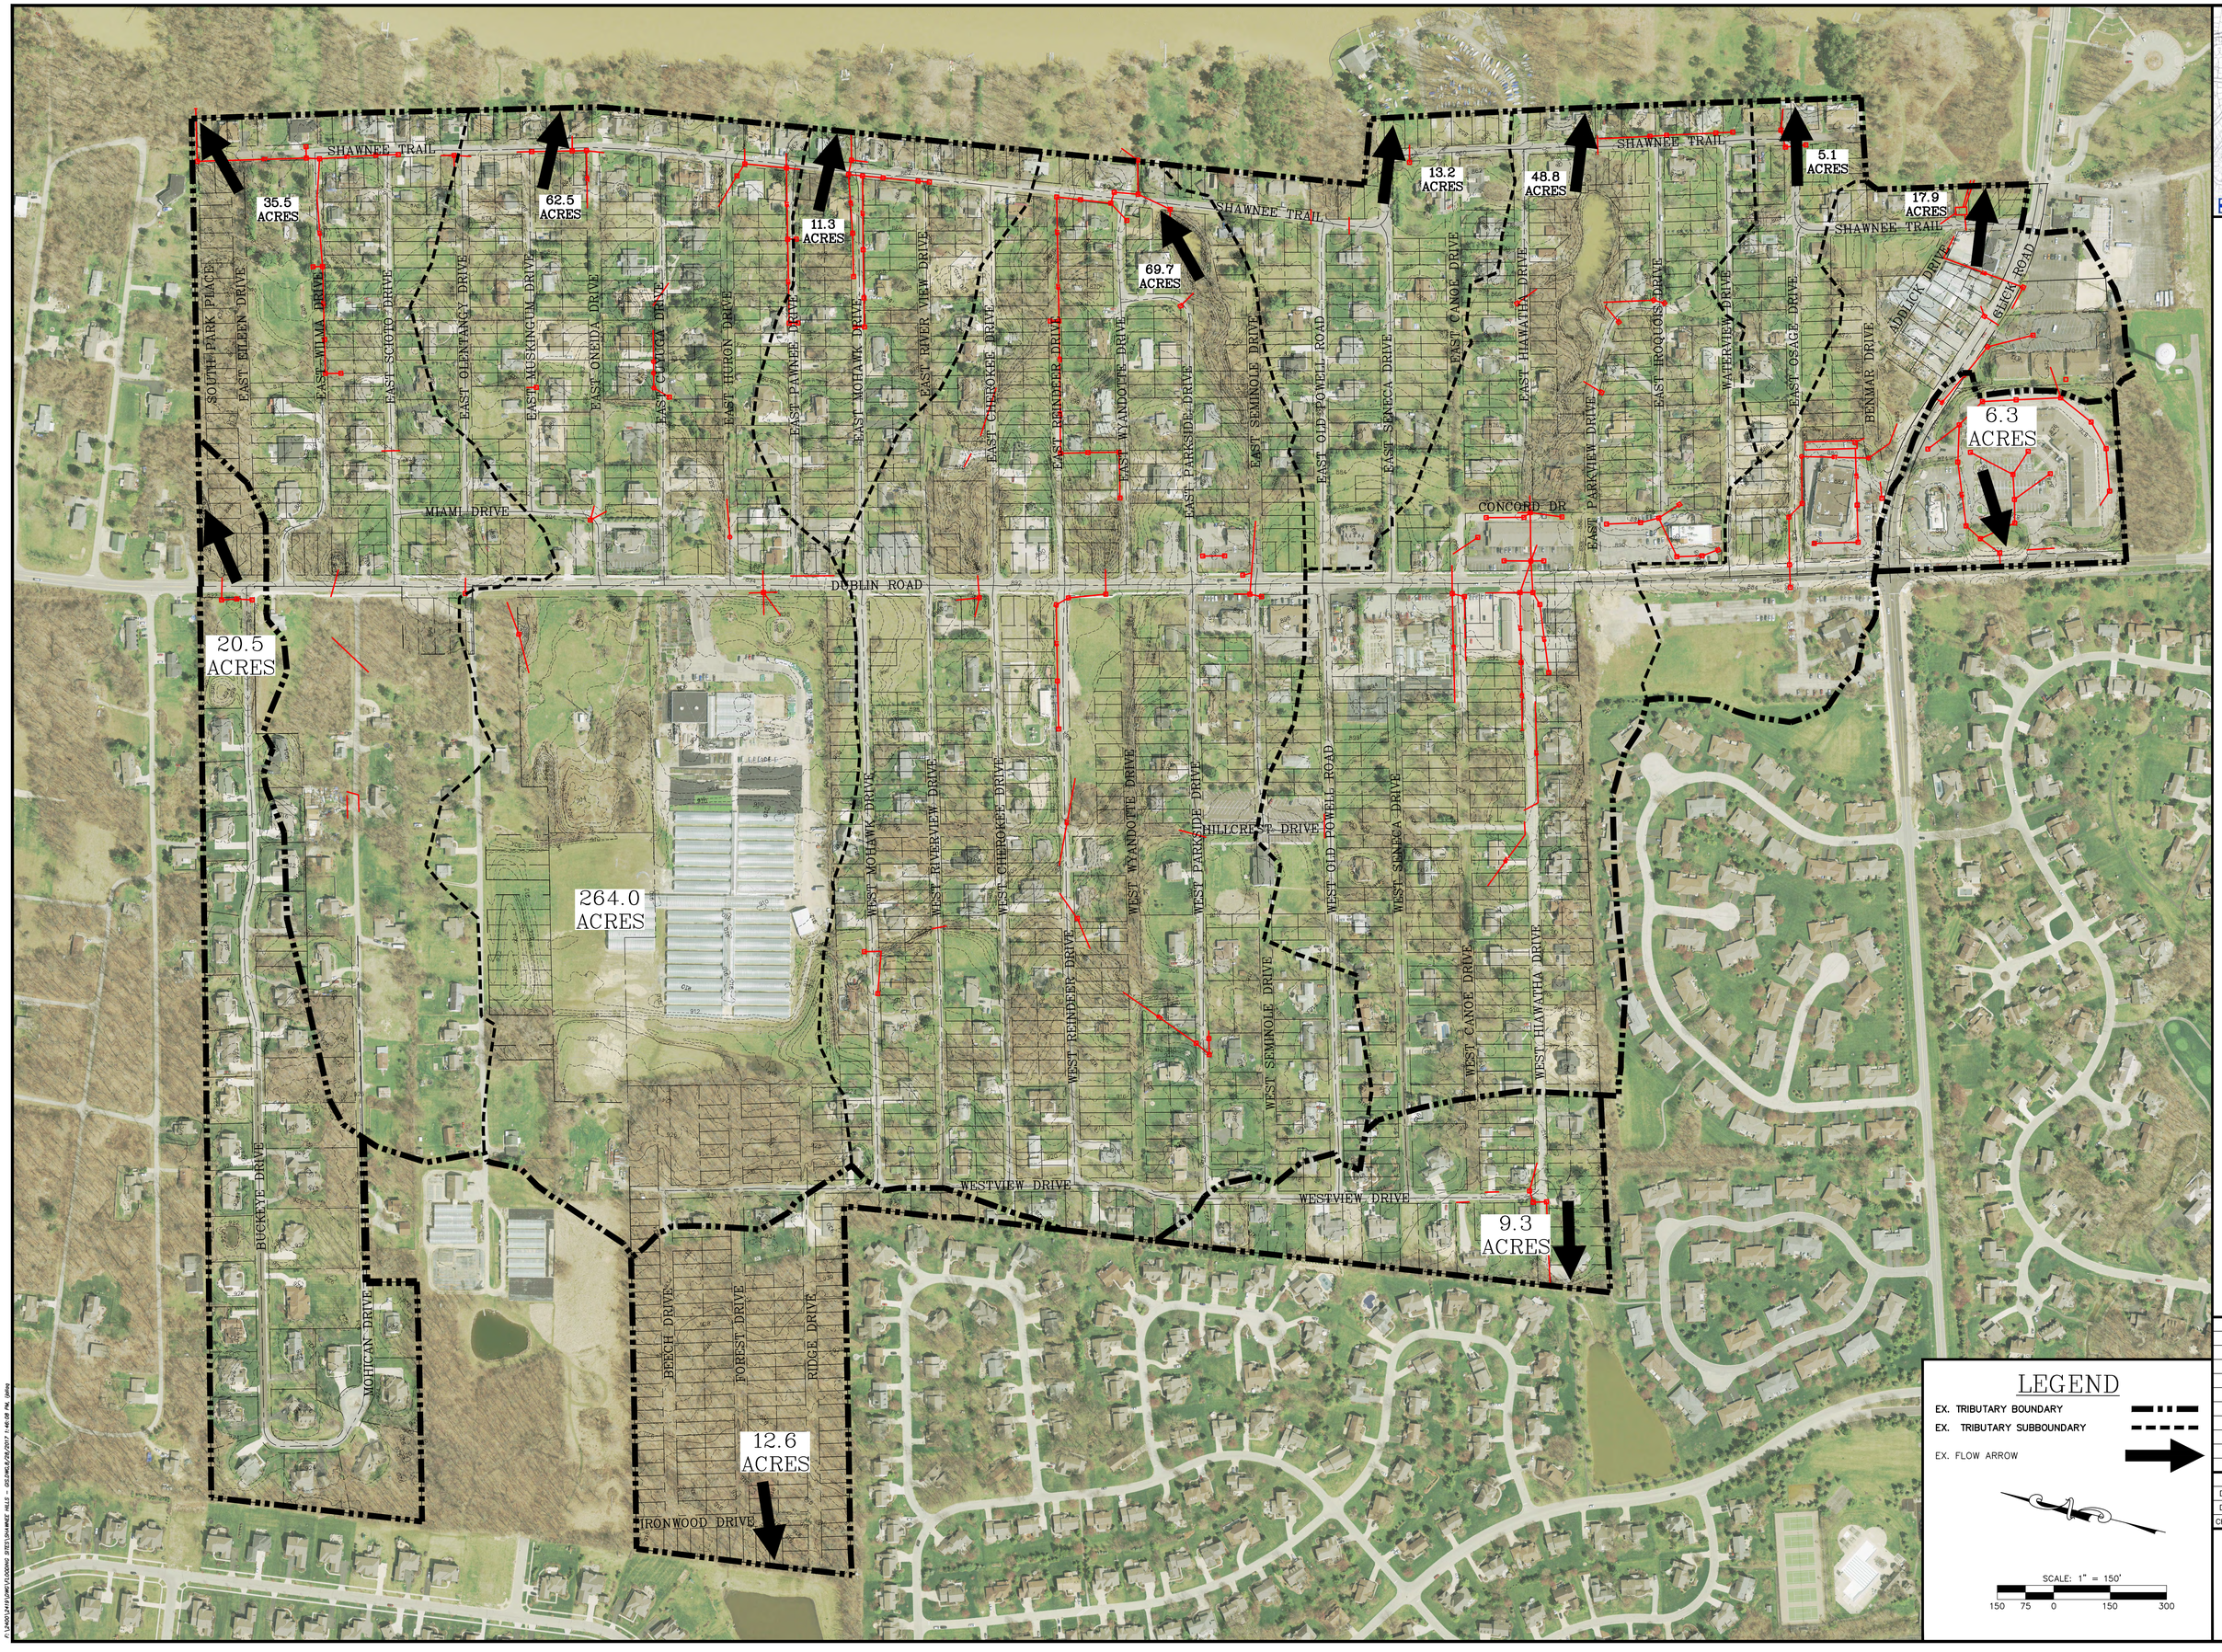

SHAWNEE HILLS
EXISTING TRIBUTARY MAP
DELAWARE COUNTY, OHIO

TEBBE CIVIL ENGINEERING, LLC
4700 Lakehurst Court, Suite 135
Dublin, Ohio 43016 ~ (614)845-5885

LEGEND

EX. TRIBUTARY BOUNDARY

EX. TRIBUTARY SUBBOUNDARY

EX. FLOW ARROW

SCALE: 1" = 150'

150 75 0 150 300

REVISIONS

JOB NO.	
DRAWN BY	MJM
DESIGN BY	CMT
CHECKED BY	CMT

SHEET 1 OF 1